RESIDENCE AT KATNI **Mr. - Neeraj Ji**

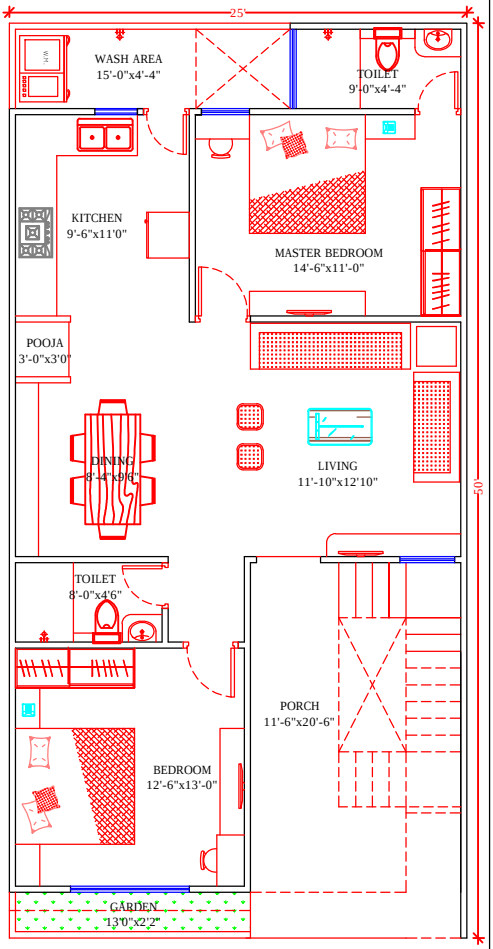

THIS DRAWING IS THE PROPERTY OF "VISUALMAKER" AND CANNOT BE USED OR REPRODUCED IN ANY FORM WITHOUT THEIR WRITTEN PERMISSION. THE DIMENSIONS, SPECIFICATIONS, DETAILS, SHOWN ON THE DRAWING, AND THE RELEVANT DRAWING AND APPROVALS SHALL BE IMPLICITLY BINDING TO THE CONTRACTOR, ARCHITECT, CONSULTANTS AND THE CLIENT.
DO NOT SCALE THE DRAWINGS. ANY & WRITTEN DIMENSIONS ARE TO BE FOLLOWED. ALL DIMENSIONS ARE IN FEET & INCHES UNLESS OTHERWISE STATED.
ALL DIMENSIONS ARE ON SITE AND ARE TO BE VERIFIED BEFORE ANY WORK IS CARRIED OUT.

GROUND FLOOR

DATE : 01-11-17
SCALE : N.T.S.
DRG. NO :

NORTH

Project Consultants
"VISUALMAKER"
Shri Neeraj Sethi
ARCHITECTURE/INTERIOR & 3D VIEW
EMAIL : visualmaker@gmail.com MO. 09425-6565, 7000905771